Attachment 4 – CURRENT APPROVED SIGNS

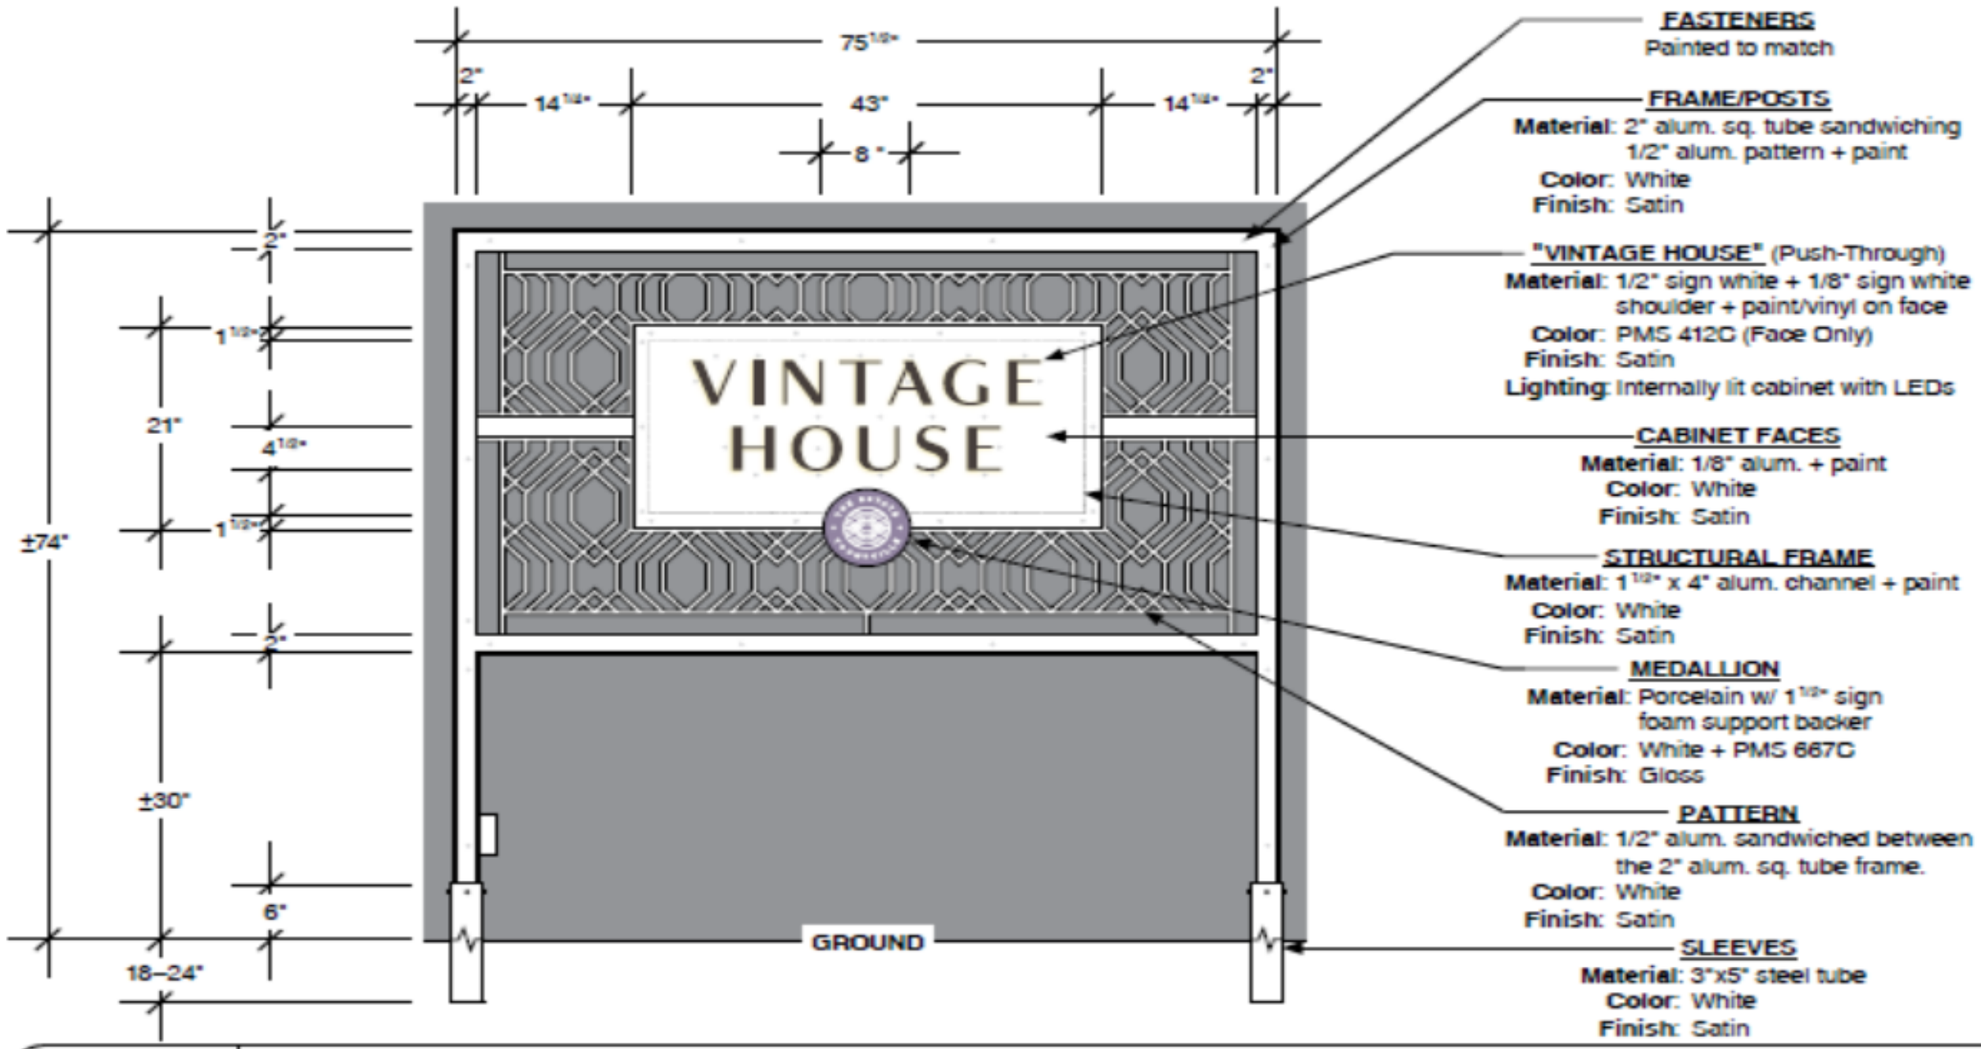

Vintage House — 6539 Washington St, Yountville, CA 94599

PROJECT	Vintage House Monument — FRONT VIEW	MATL	1/8" alum + 1/2" alum. + 2" alum sq. tube + 1 1/2" x 4" alum. channel + 3"x5" st. rect. tube + porcelain medallion + 1 1/2" sign foam + 1/2" sign white acrylic + 1/8" sign white acrylic + vinyl + 2"x4" alum. tube	COLORS	☐ = White ■ = PMS 412C ■ = PMS 667C ■ = OPEN AIR	INTERNAL	☐ Approved ☐ See Changes ☐ Hold
CONTACT	Andy Anderson						
PHONE	404.862.6802			SIZE	75 1/2"w x 44"h = 23 Ft²		
EMAIL	aanderson@jhgi.com	FONT	Logo Art			CLIENT	☐ Approved ☐ See Changes ☐ Hold
DATE	4/26/17 JK	FILE	VE Vintage House Monument v02	QTY	1 (Double-Sided)		

© 2017 This is an original piece of artwork created by ARCHITECTURAL SIGNS & ASSOCIATES. It is not to be shown to anyone outside of your organization, nor is it to be used, reproduced, copied or exhibited in any fashion without written authorization from ARCHITECTURAL SIGNS & ASSOCIATES.

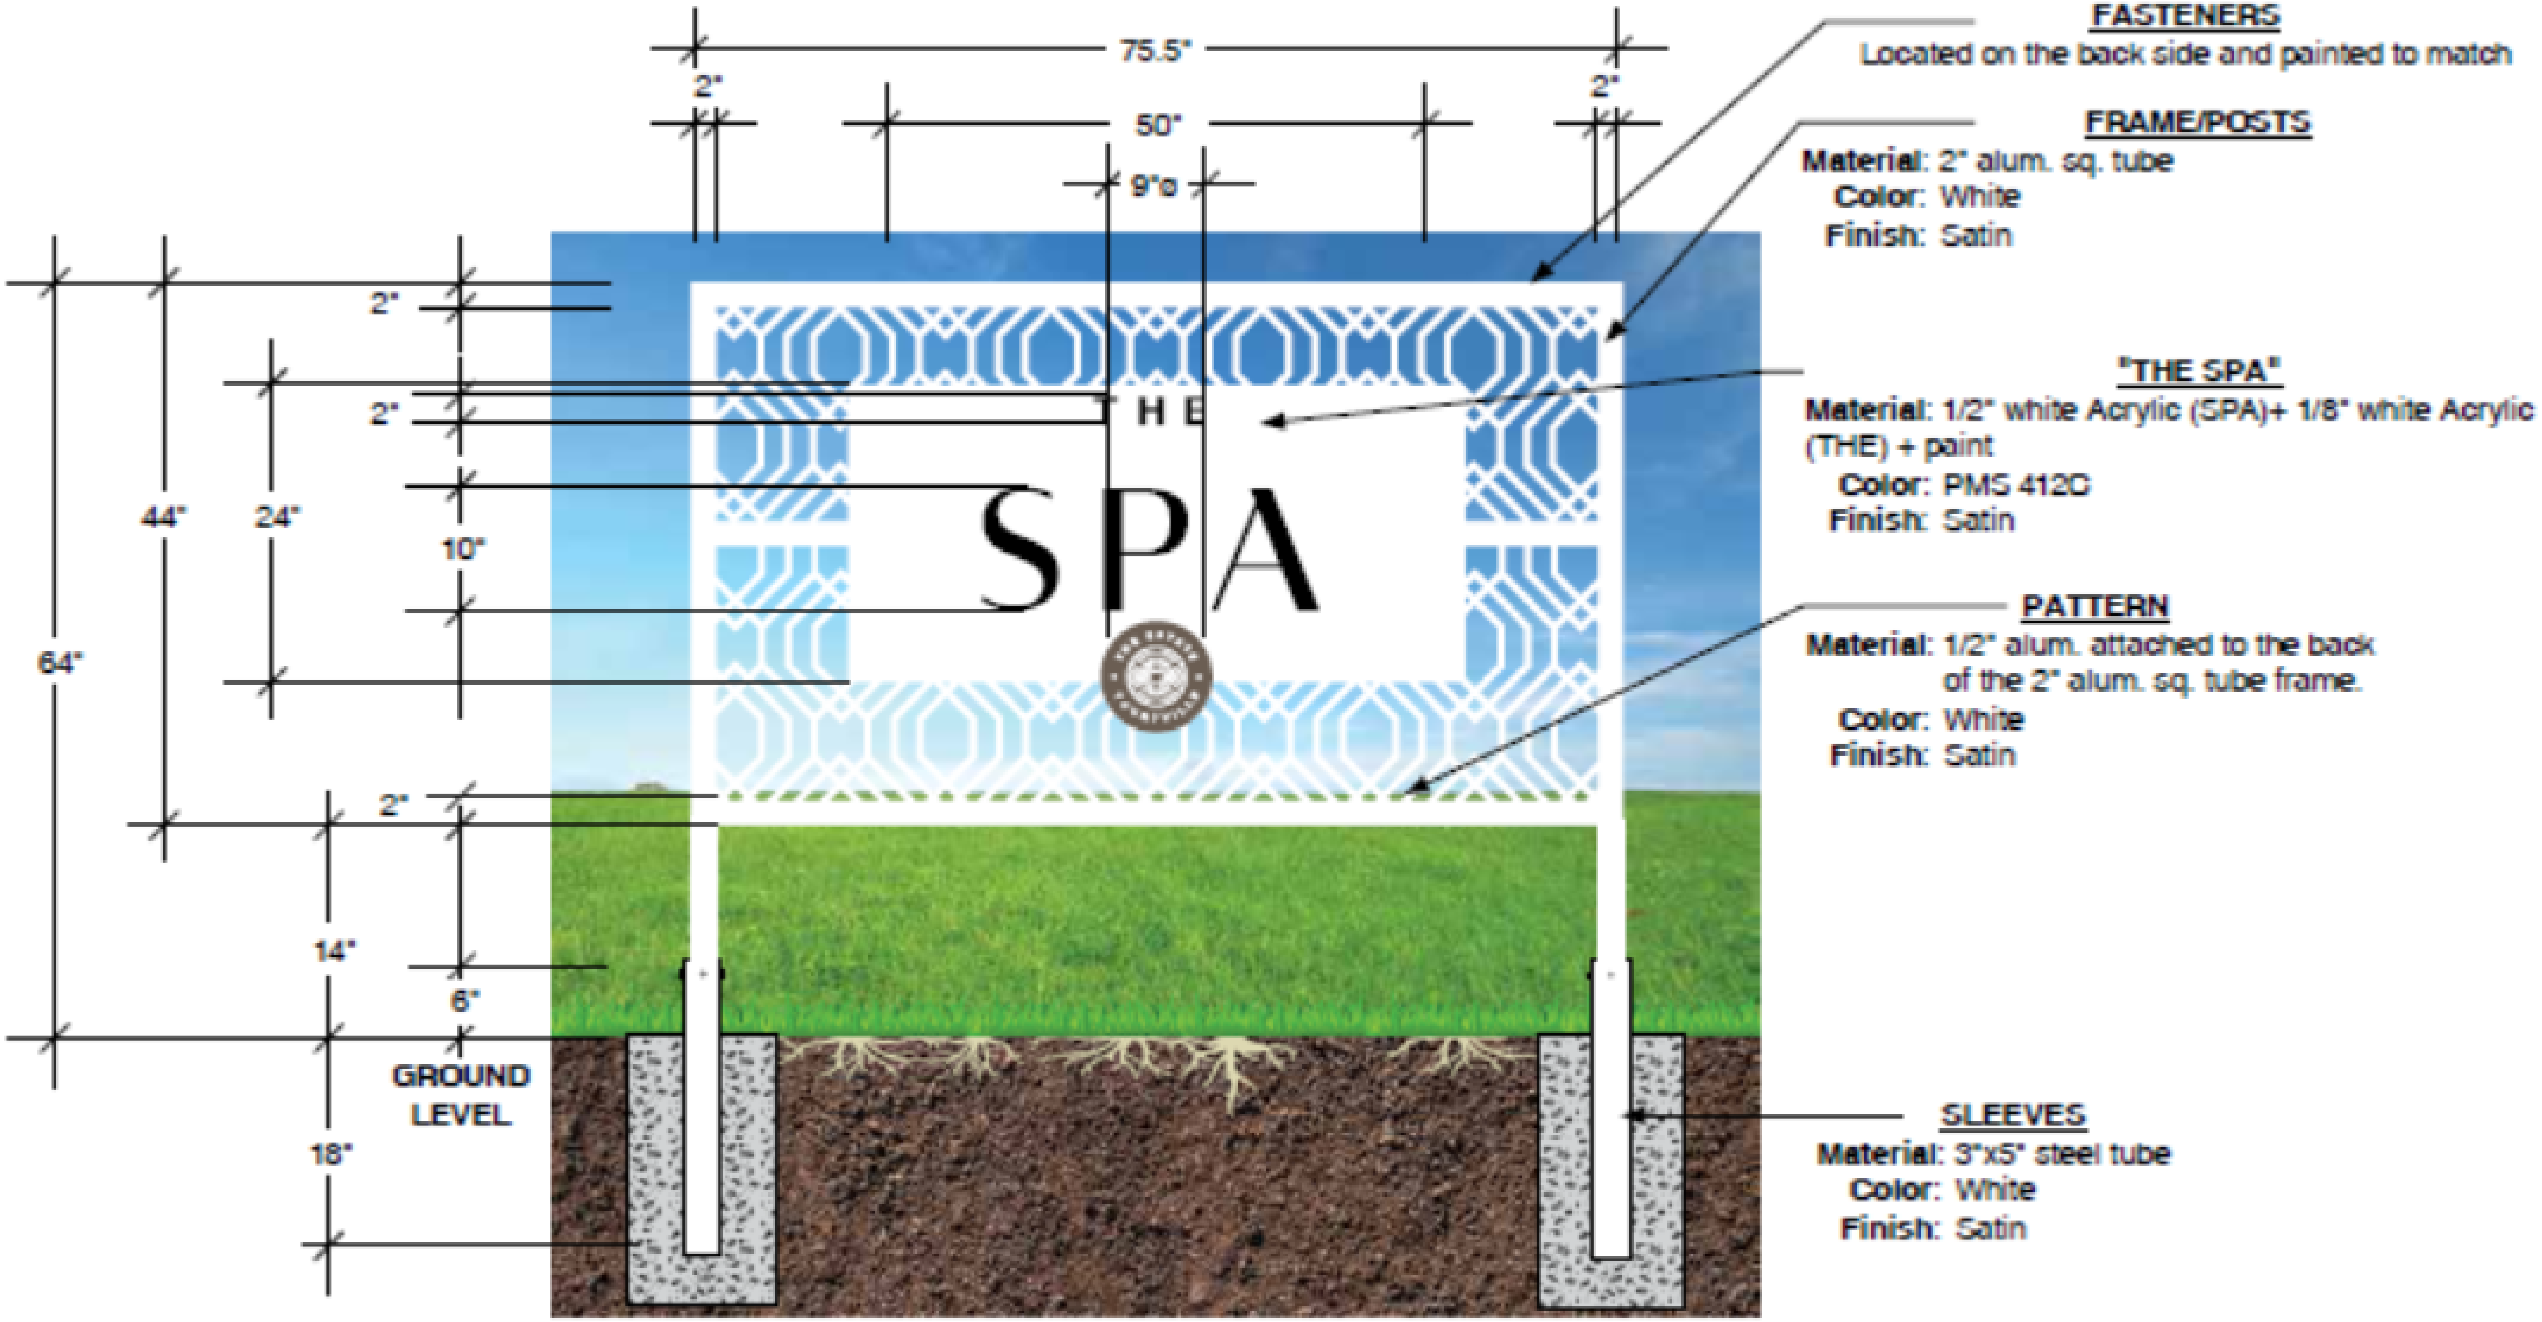

Vintage Estate - SPA Monument Sign -

PROJECT	Vintage Estate Signage	MATL	1/2" alum. for pattern + 2" alum sq. tube + 3"x 3" steel tube + Foam icon + 1/2" sign white acrylic (SPA) + 1/8" sign white acrylic (THE)+ Custom Paint + Porcelain enamel icon + Fasteners	COLORS	☐ = White ■ = PMS 412C	INTERNAL	☐ Approved ☐ See Changes ☐ Hold
CONTACT	Terry Prager						
PHONE	707.945.4580			SIZE	75.5"w x 44"h = 23 Ft²		
EMAIL	tprager@theestateyountville.com	FONT	Logo Art			CLIENT	☐ Approved ☐ See Changes ☐ Hold
DATE	9/17/18 EO	FILE	VE Spa Monument Sign v04	QTY	1 (Single-Sided)		

© 2017 This is an original piece of artwork created by ARCHITECTURAL SIGNS & ASSOCIATES. It is not to be shown to anyone outside of your organization, nor is it to be used, reproduced, copied or exhibited in any fashion without written authorization from ARCHITECTURAL SIGNS & ASSOCIATES.

SIGN TYPE SM: MAIN MARQUEE- VILLAGIO
QTY: 1

DCL

DESIGN COMMUNICATIONS LTD.

10611 Satellite Blvd.
Orlando, FL 32837
phone 407.856.9661
fax 407.856.9617

Estate at Yountville
Phase 1

TITLE	Sign Type SM: Main Marquee- Villagio
ISSUE	For Approval 28 Feb 18 REV For Approval 4 Apr 18
DRAWN BY	ADH

scale: 1" = 1' - 0"

Graphic Layout
14465 -

1